


Angle Front 1000x1000 RH

Glacier

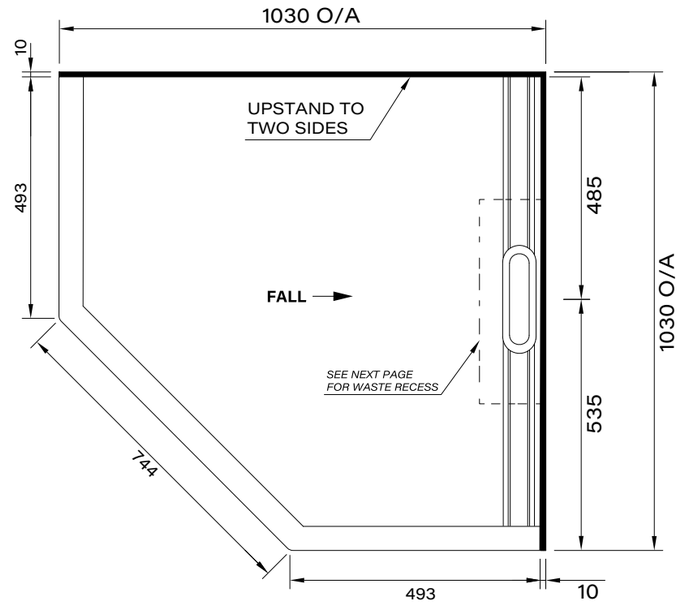

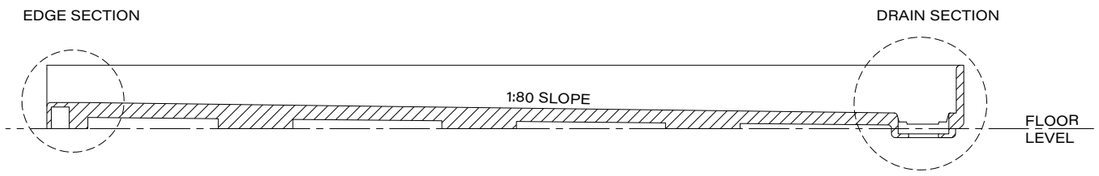


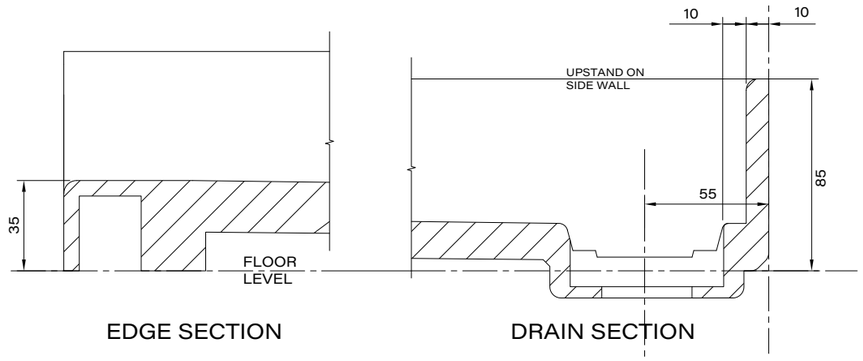

Note: Verify exact shower base dimensions on site

Screen Options:

Hinged Door

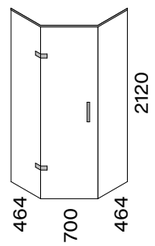

SCREENS ARE REVERSIBLE


For more information visit **glaciershowers.co.nz**


Glacier


WASTE FITTING SPECIFICATION


AQUAPLANE WASTE FITTING

- EasyClean Waste with in-built trap
- 50L/min ultra flow rate
- Removable fin for easy cleaning
- 40/50mm outlet with swivel fitting
- Components bolt together for guaranteed watertightness

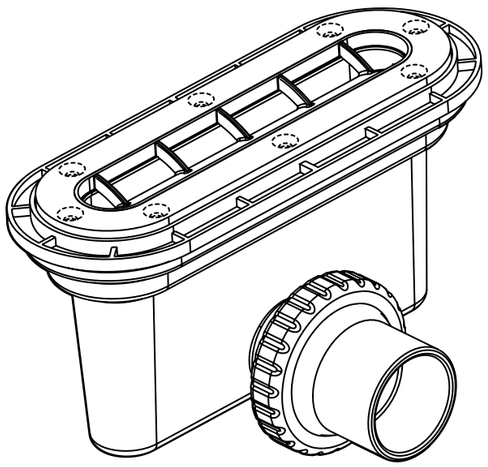


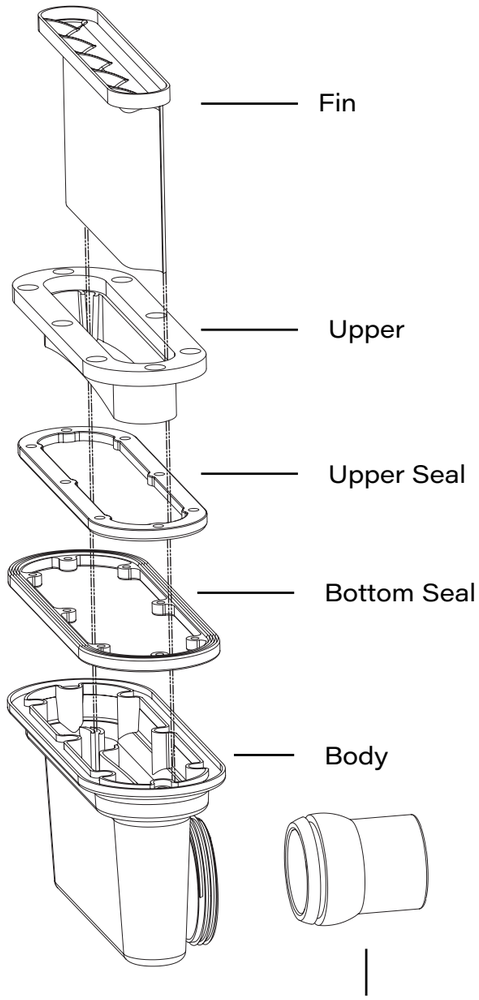


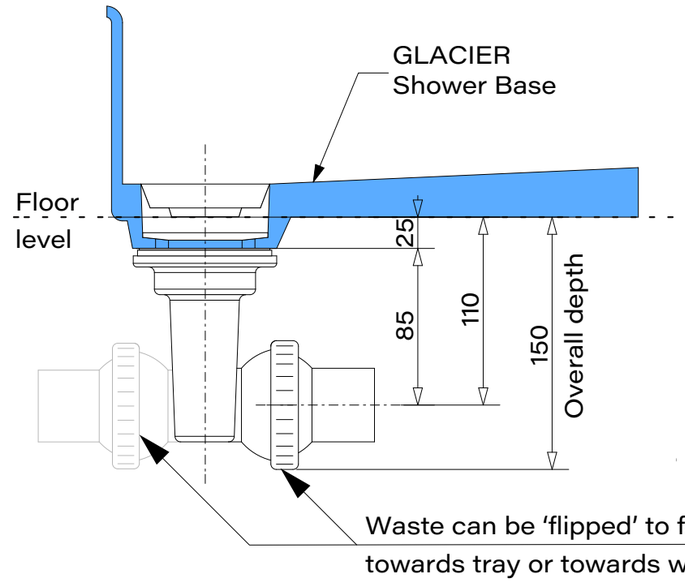

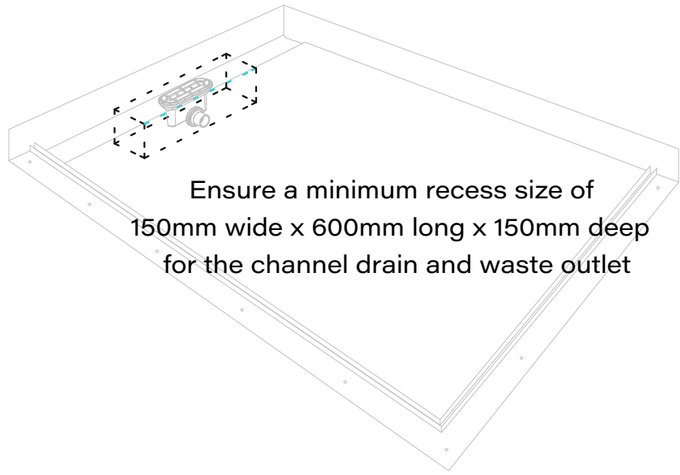

Glacier

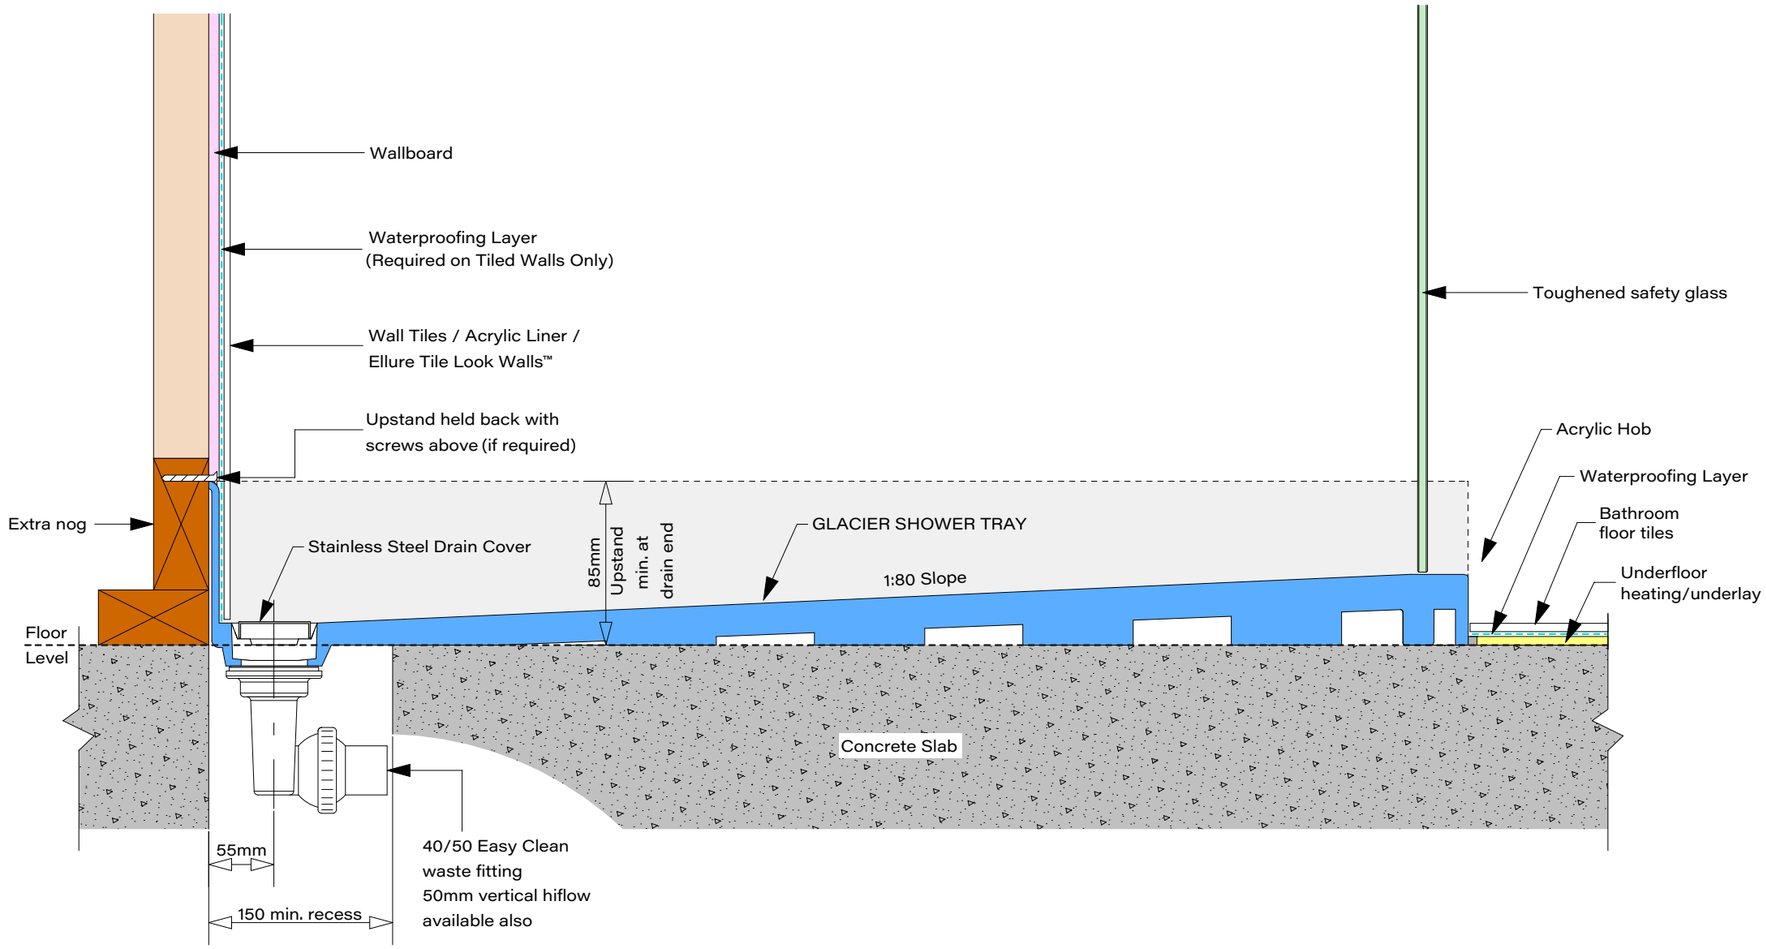
Wallboard
Waterproofing Layer
(Required on Tiled Walls Only)
Wall Tiles / Acrylic Liner /
Ellure Tile Look Walls™
Upstand held back with
screws above (if required)
Extra nog
Stainless Steel Drain Cover
85mm
Upstand
min. at
drain end
GLACIER SHOWER TRAY
1:80 Slope
Floor
Level
Concrete Slab
55mm
150 min. recess
40/50 Easy Clean
waste fitting
50mm vertical hiflow
available also
Toughened safety glass
Acrylic Hob
Waterproofing Layer
Bathroom
floor tiles
Underfloor
heating/underlay

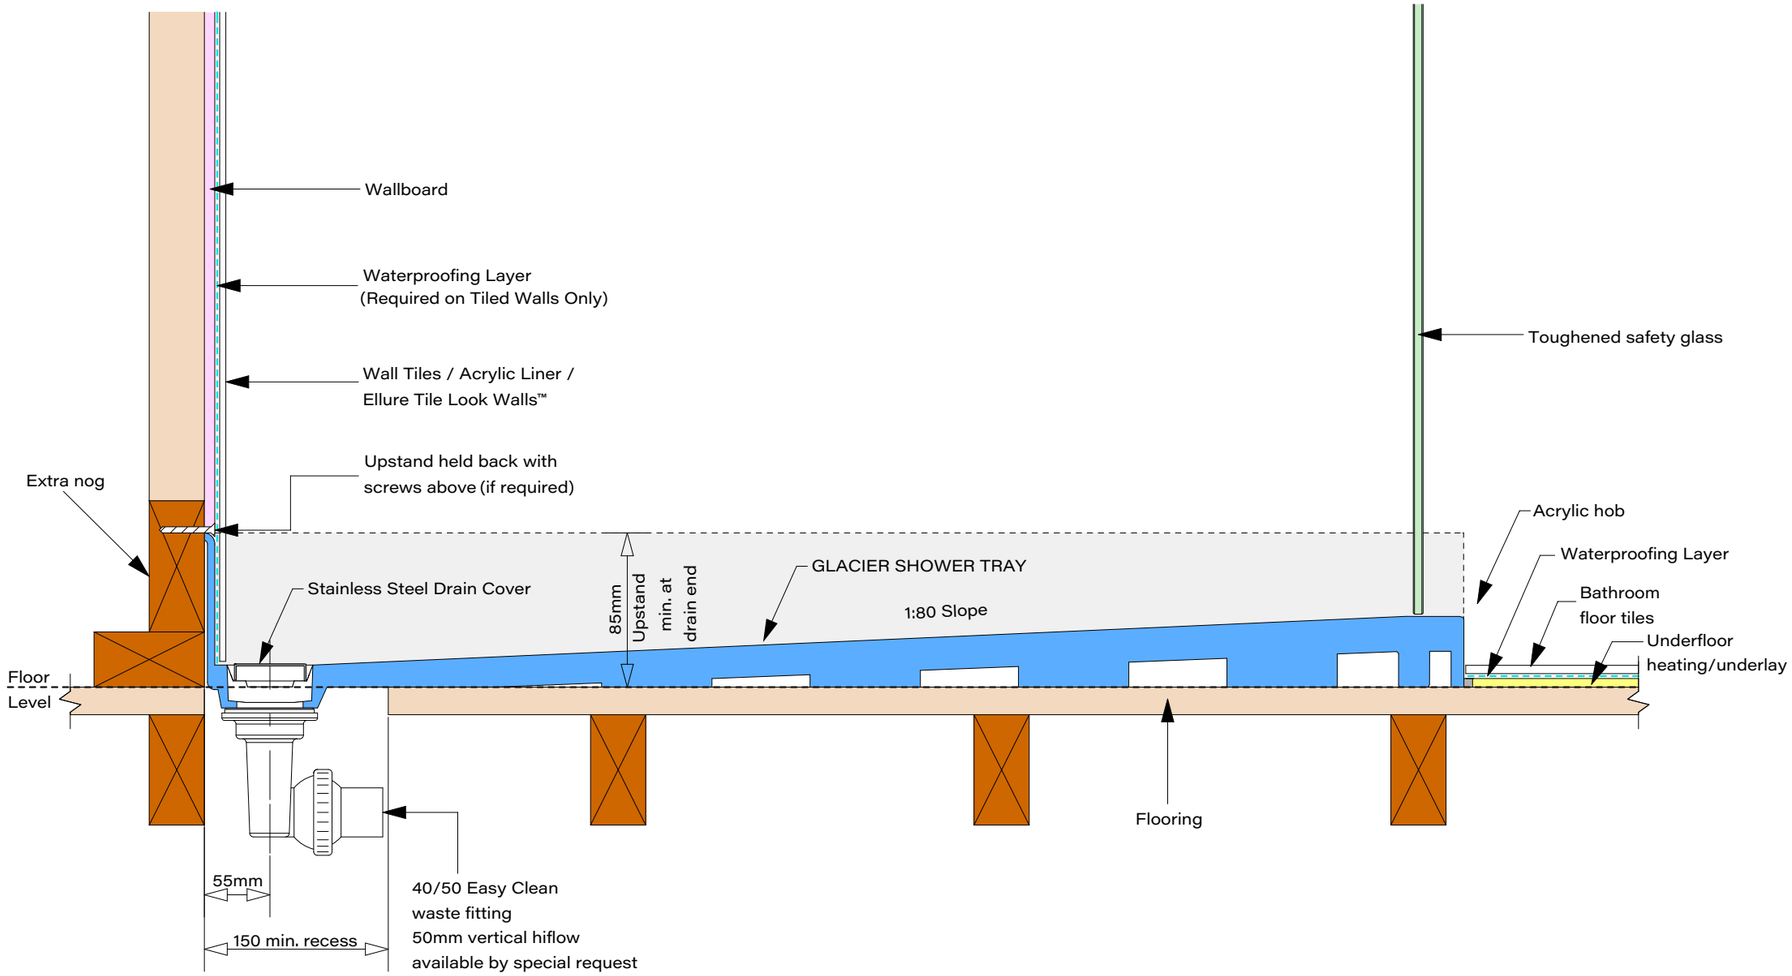
Wallboard
Waterproofing Layer
(Required on Tiled Walls Only)
Wall Tiles / Acrylic Liner /
Ellure Tile Look Walls™
Upstand held back with
screws above (if required)
Extra nog
Stainless Steel Drain Cover
85mm
Upstand
min. at
drain end
GLACIER SHOWER TRAY
1:80 Slope
Floor
Level
55mm
150 min. recess
40/50 Easy Clean
waste fitting
50mm vertical hiflow
available by special request
Toughened safety glass
Acrylic hob
Waterproofing Layer
Bathroom
floor tiles
Underfloor
heating/underlay
Flooring